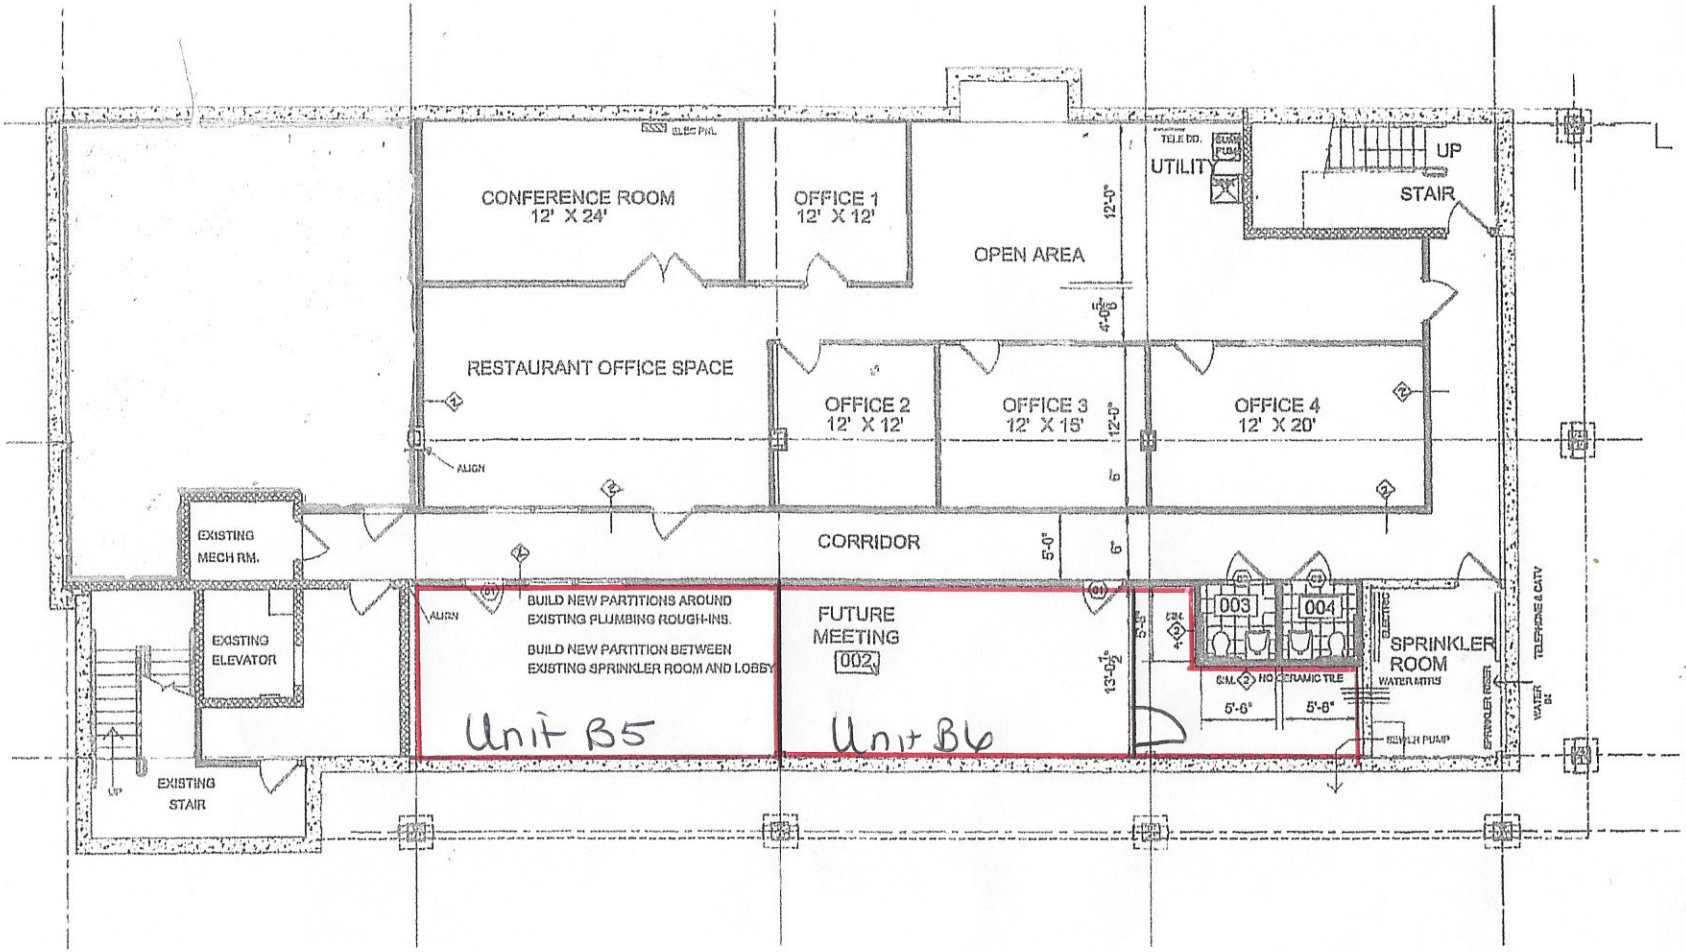
CONFERENCE ROOM
12' X 24'
OFFICE 1
12' X 12'
OPEN AREA
UTILITY
UP
STAIR
RESTAURANT OFFICE SPACE
OFFICE 2
12' X 12'
OFFICE 3
12' X 15'
OFFICE 4
12' X 20'
CORRIDOR
EXISTING
MECH RM.
EXISTING
ELEVATOR
EXISTING
STAIR
BUILD NEW PARTITIONS AROUND
EXISTING PLUMBING ROUGH-INS.
BUILD NEW PARTITION BETWEEN
EXISTING SPRINKLER ROOM AND LOBBY
FUTURE
MEETING
002
003
004
SPRINKLER
ROOM
Unit B5
Unit B6